

Narea Coast

The Riviera's finest address.



06

Ostro




Ostro

Ostro F100 General Info

P6 Ground Floor



SC 1:100

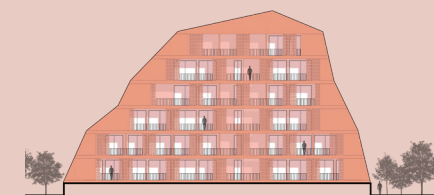

6 Studio Apartments

5 [1+1] Apartments

Total Area 561.22 m²

Disclaimer

1. All room dimensions are in metric and measured to structural elements and exclude wall finishes and constructor tolerances. 2. All dimensions have been provided by our consultant architects. 3. All materials, dimensions, features and amenities are approximate at the time of printing. 4. Actual area may vary from stated area and unit direction may vary from stated area and unit direction may vary from unit to unit. Drawings not to scale. The developer reserves the right to make revisions to the floor plans and features, materials, dimensions, drawings, and amenities mentioned in this brochure without notice.





Ostro

Ostro F101 Studio Apartment

P6 Ground Floor



AP 101

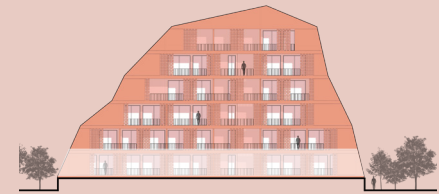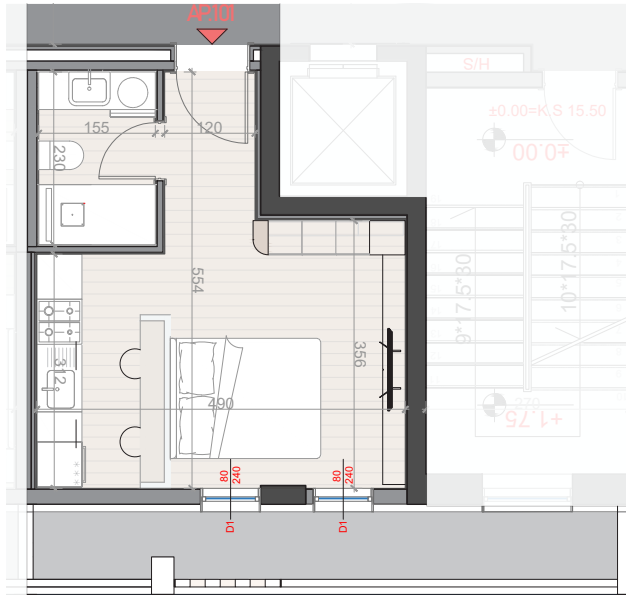

Net Area 38.32 m²

Common Area 4.98 m²

Total Area 43.30 m²




Disclaimer

1. All room dimensions are in metric and measured to structural elements and exclude wall finishes and constructor tolerances. 2. All dimensions have been provided by our consultant architects. 3. All materials, dimensions, features and amenities are approximate at the time of printing. 4. Actual area may vary from stated area and unit direction may vary from unit to unit. Drawings not to scale. The developer reserves the right to make revisions to the floor plans and features, materials, dimensions, drawings, and amenities mentioned in this brochure without notice.


Ostro

Ostro F102 Studio Apartment

P6 Ground Floor

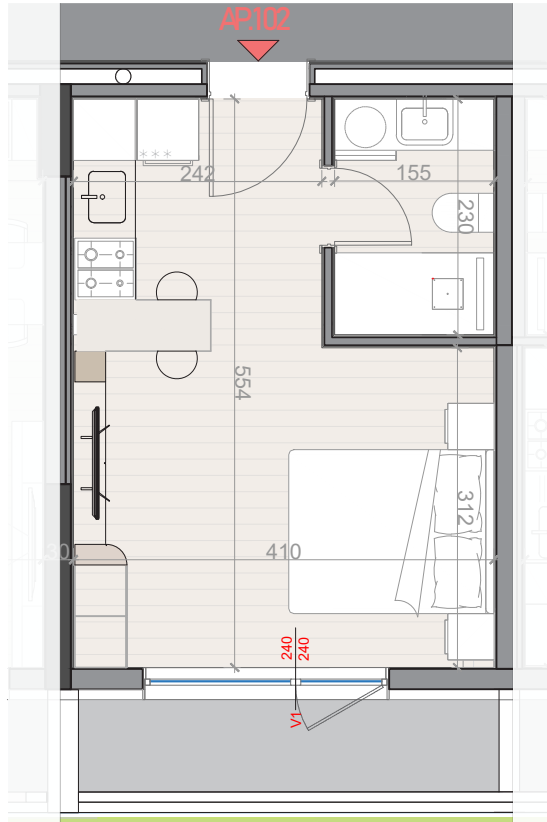

AP 102

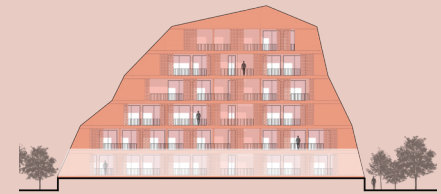

Net Area	32.21 m ²
Common Area	4.19 m ²
Total Area	36.40 m ²



Disclaimer
1. All room dimensions are in metric and measured to structural elements and exclude wall finishes and constructor tolerances. 2. All dimensions have been provided by our consultant architects. 3. All materials, dimensions, features and amenities are approximate at the time of printing. 4. Actual area may vary from stated area and unit direction may vary from unit to unit. Drawings not to scale. The developer reserves the right to make revisions to the floor plans and features, materials, dimensions, drawings, and amenities mentioned in this brochure without notice.


Ostro

Ostro F103 [1+1] Apartment


P6 Ground Floor



AP 103

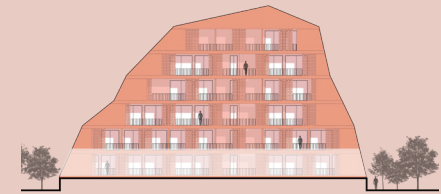

Net Area 45.78 m²
Common Area 5.96 m²
Total Area 51.74 m²

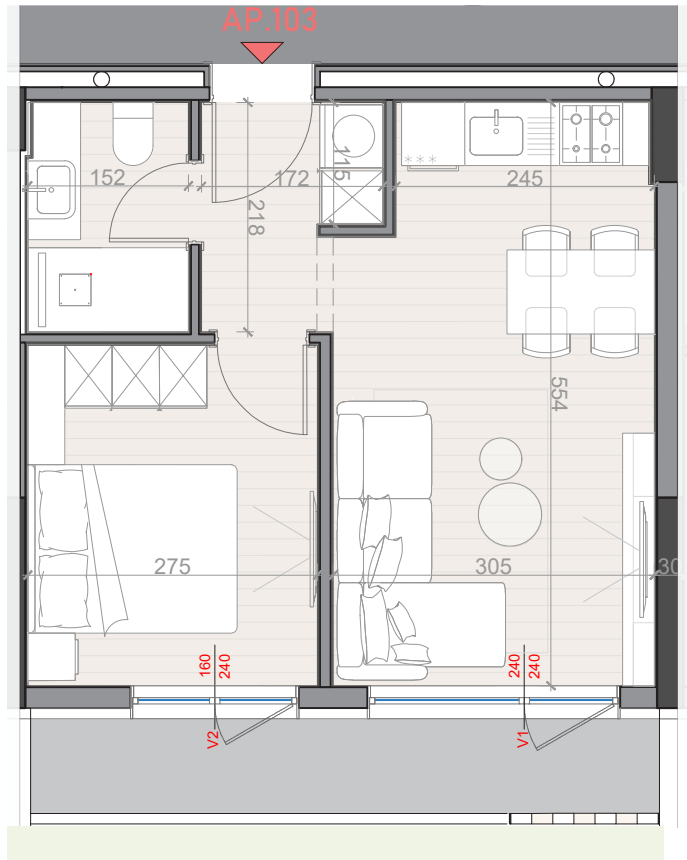

Disclaimer
1. All room dimensions are in metric and measured to structural elements and exclude wall finishes and constructor tolerances. 2. All dimensions have been provided by our consultant architects. 3. All materials, dimensions, features and amenities are approximate at the time of printing. 4. Actual area may vary from stated area and unit direction may vary from stated area and unit direction may vary from unit to unit. Drawings not to scale. The developer reserves the right to make revisions to the floor plans and features, materials, dimensions, drawings, and amenities mentioned in this brochure without notice.

Disclaimer
1. All room dimensions are in metric and measured to structural elements and exclude wall finishes and constructor tolerances. 2. All dimensions have been provided by our consultant architects. 3. All materials, dimensions, features and amenities are approximate at the time of printing. 4. Actual area may vary from stated area and unit direction may vary from stated area and unit direction may vary from unit to unit. Drawings not to scale. The developer reserves the right to make revisions to the floor plans and features, materials, dimensions, drawings, and amenities mentioned in this brochure without notice.



Ostro

Ostro F105 [1+1] Apartment

P6 Ground Floor



AP 105

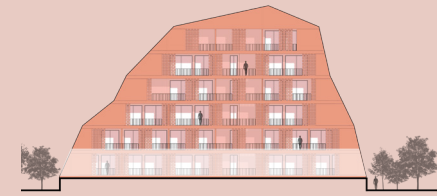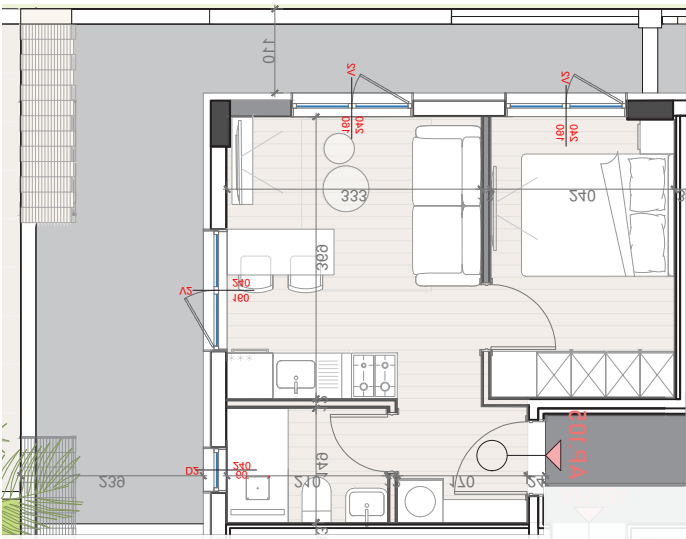

Net Area 39.39 m²

Terrace Area 17.14 m²

Common Area 5.12 m²

Total Area 61.65 m²



Disclaimer
1. All room dimensions are in metric and measured to structural elements and exclude wall finishes and constructor tolerances. 2. All dimensions have been provided by our consultant architects. 3. All materials, dimensions, features and amenities are approximate at the time of printing. 4. Actual area may vary from stated area and unit direction may vary from unit to unit. Drawings not to scale. The developer reserves the right to make revisions to the floor plans and features, materials, dimensions, drawings, and amenities mentioned in this brochure without notice.



Ostro

Ostro F106 Studio Aparment

P6 Ground Floor



AP 106

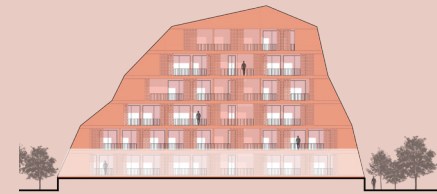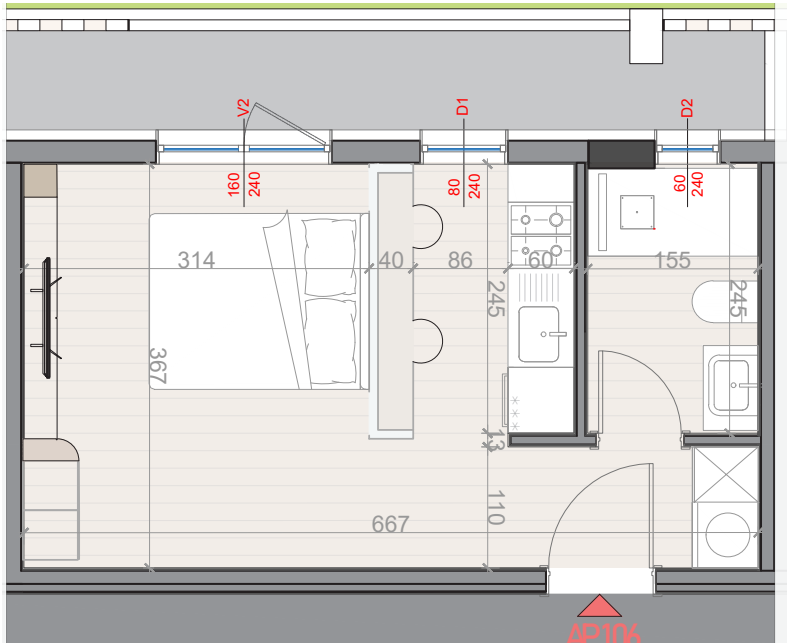

Net Area 37.75 m²

Common Area 4.91 m²

Total Area 42.66 m²



Disclaimer
1. All room dimensions are in metric and measured to structural elements and exclude wall finishes and constructor tolerances. 2. All dimensions have been provided by our consultant architects. 3. All materials, dimensions, features and amenities are approximate at the time of printing. 4. Actual area may vary from stated area and unit direction may vary from unit to unit. Drawings not to scale. The developer reserves the right to make revisions to the floor plans and features, materials, dimensions, drawings, and amenities mentioned in this brochure without notice.



Ostro

Ostro F107 Studio Aparment

P6 Ground Floor



AP 107

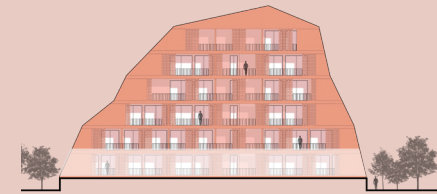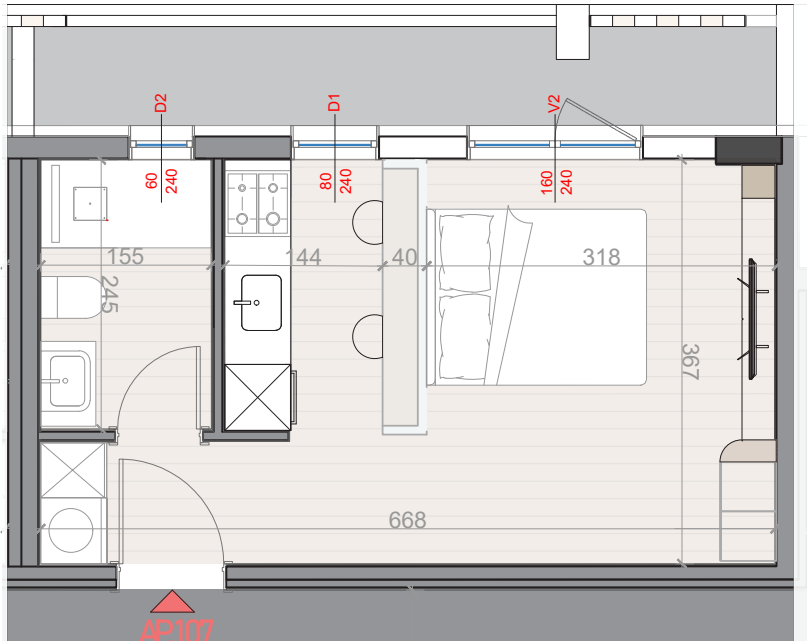

Net Area 38.06 m²

Common Area 4.95 m²

Total Area 43.01 m²



Disclaimer

1. All room dimensions are in metric and measured to structural elements and exclude wall finishes and constructor tolerances. 2. All dimensions have been provided by our consultant architects. 3. All materials, dimensions, features and amenities are approximate at the time of printing. 4. Actual area may vary from stated area and unit direction may vary from unit to unit. Drawings not to scale. The developer reserves the right to make revisions to the floor plans and features, materials, dimensions, drawings, and amenities mentioned in this brochure without notice.




Ostro

Ostro F108

Studio Apartament

P6

Ground Floor

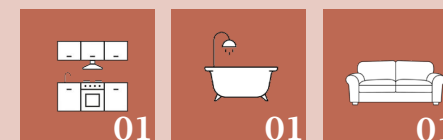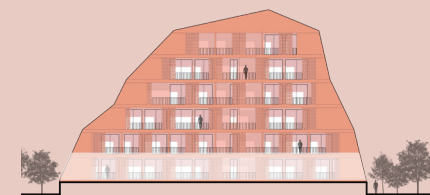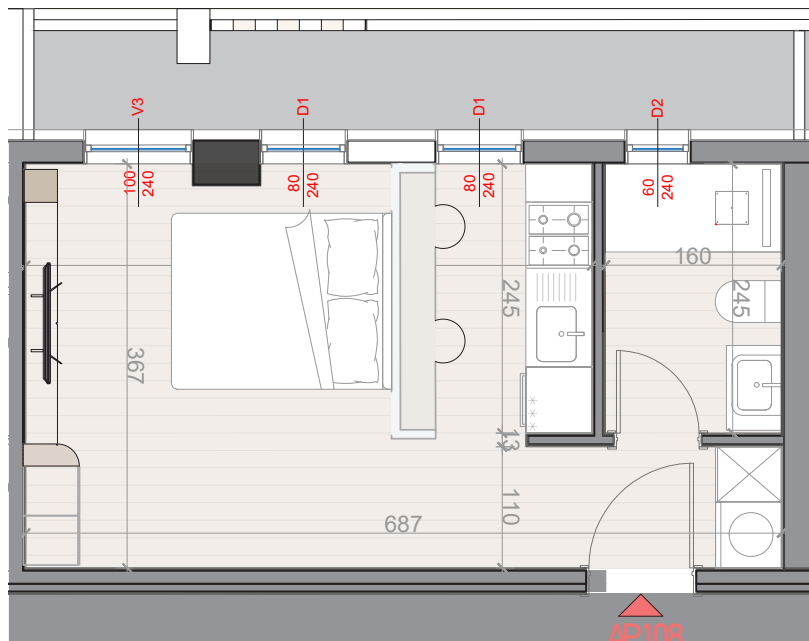Net Area 39.18 m²

Common Area 5.10 m²

Total Area 44.28 m²

Disclaimer

1. All room dimensions are in metric and measured to structural elements and exclude wall finishes and constructor tolerances. 2. All dimensions have been provided by our consultant architects. 3. All materials, dimensions, features and amenities are approximate at the time of printing. 4. Actual area may vary from stated area and unit direction may vary from stated area and unit direction may vary from unit to unit. Drawings not to scale. The developer reserves the right to make revisions to the floor plans and features, materials, dimensions, drawings, and amenities mentioned in this brochure without notice.



Ostro

Ostro F109 [1+1] Apartment

P6 Ground Floor



AP 109

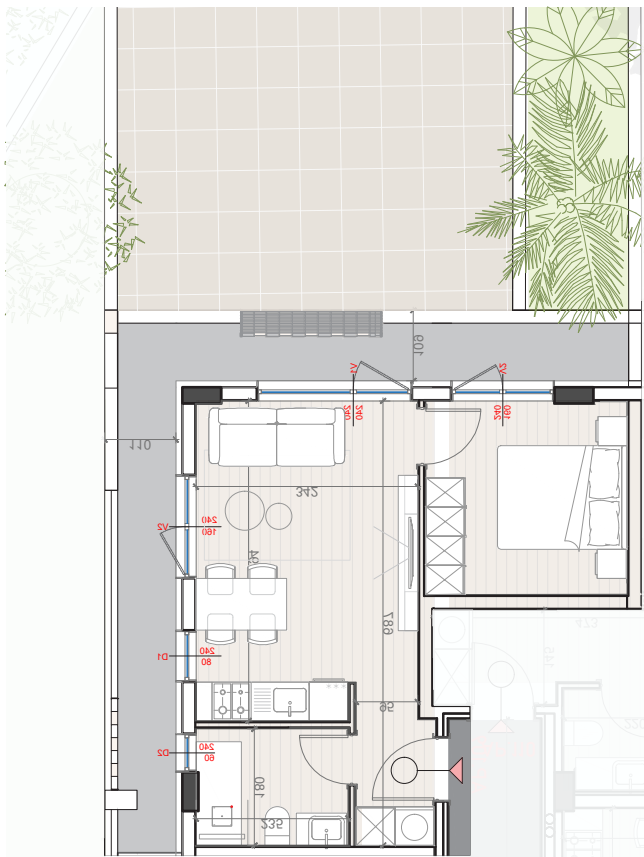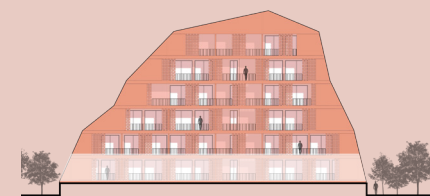

Net Area 47.48 m²

Common Area 6.18 m²

Terrace Area 9.74 m²

Garden Area 39.50 m²

Total Area 63.40 m²



Disclaimer
1. All room dimensions are in metric and measured to structural elements and exclude wall finishes and constructor tolerances. 2. All dimensions have been provided by our consultant architects. 3. All materials, dimensions, features and amenities are approximate at the time of printing. 4. Actual area may vary from stated area and unit direction may vary from stated area and unit direction may vary from unit to unit. Drawings not to scale. The developer reserves the right to make revisions to the floor plans and features, materials, dimensions, drawings, and amenities mentioned in this brochure without notice.



Ostro

Ostro F110 [1+1] Apartment

P6 Ground Floor



AP 110

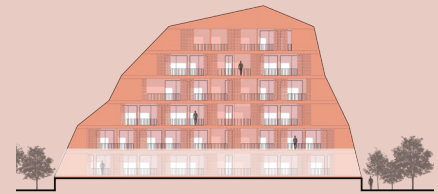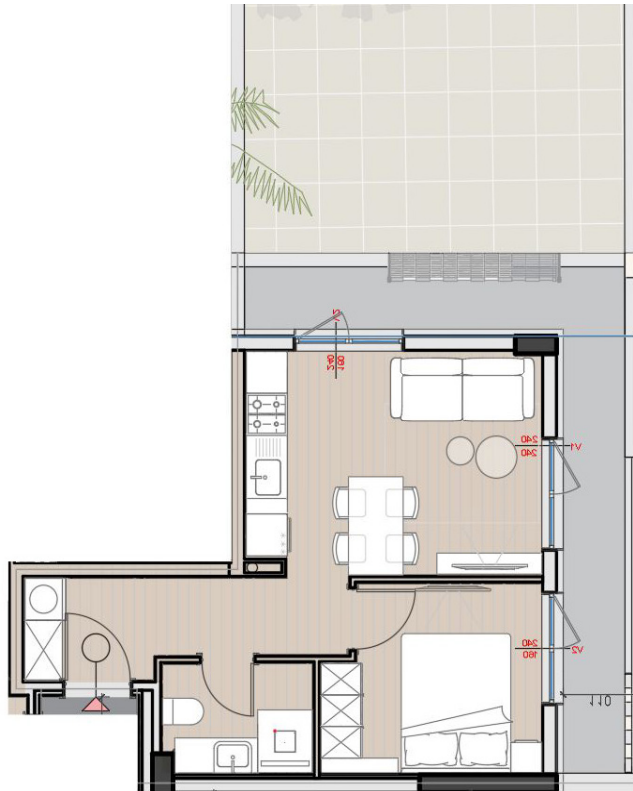

Net Area	44.77 m ²
Common Area	5.82 m ²
Terrace Area	6.96 m ²
Garden Area	23.42 m ²
Total Area	57.55 m ²

Disclaimer
1. All room dimensions are in metric and measured to structural elements and exclude wall finishes and constructor tolerances. 2. All dimensions have been provided by our consultant architects. 3. All materials, dimensions, features and amenities are approximate at the time of printing. 4. Actual area may vary from stated area and unit direction may vary from stated area and unit direction may vary from unit to unit. Drawings not to scale. The developer reserves the right to make revisions to the floor plans and features, materials, dimensions, drawings, and amenities mentioned in this brochure without notice.




Ostro

Ostro F111 [1+1] Apartment


P6 Ground Floor



AP 111

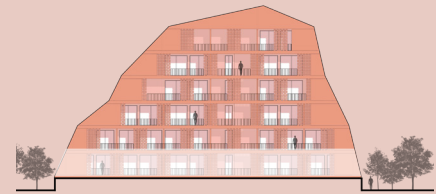

Net Area 46.74 m²
Common Area 6.08 m²
Total Area 52.82 m²

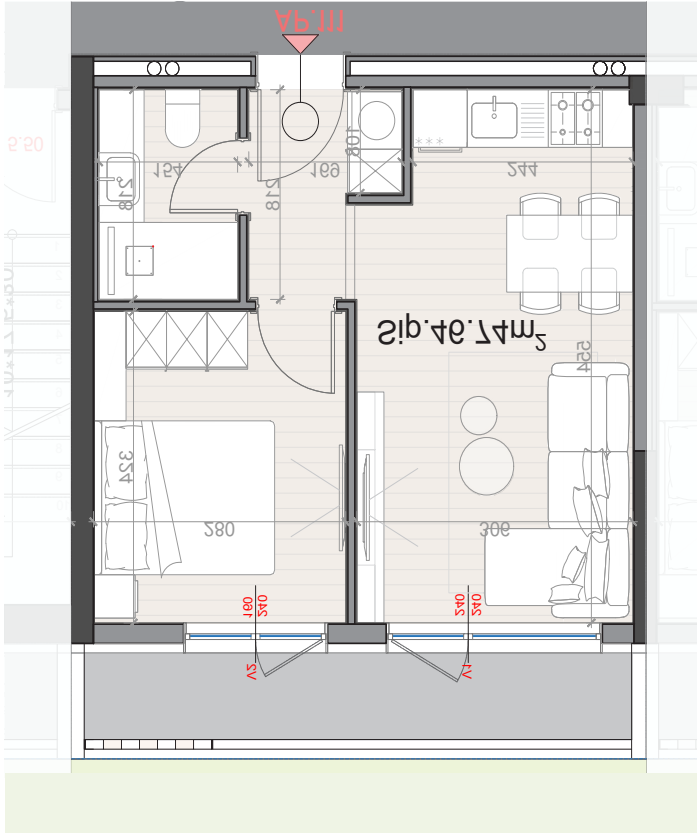

Disclaimer

1. All room dimensions are in metric and measured to structural elements and exclude wall finishes and constructor tolerances. 2. All dimensions have been provided by our consultant architects. 3. All materials, dimensions, features and amenities are approximate at the time of printing. 4. Actual area may vary from stated area and unit direction may vary from stated area and unit direction may vary from unit to unit. Drawings not to scale. The developer reserves the right to make revisions to the floor plans and features, materials, dimensions, drawings, and amenities mentioned in this brochure without notice.



Ostro

Ostro F200 General Info

P6 First Floor



SC 1:100

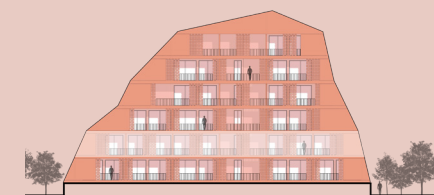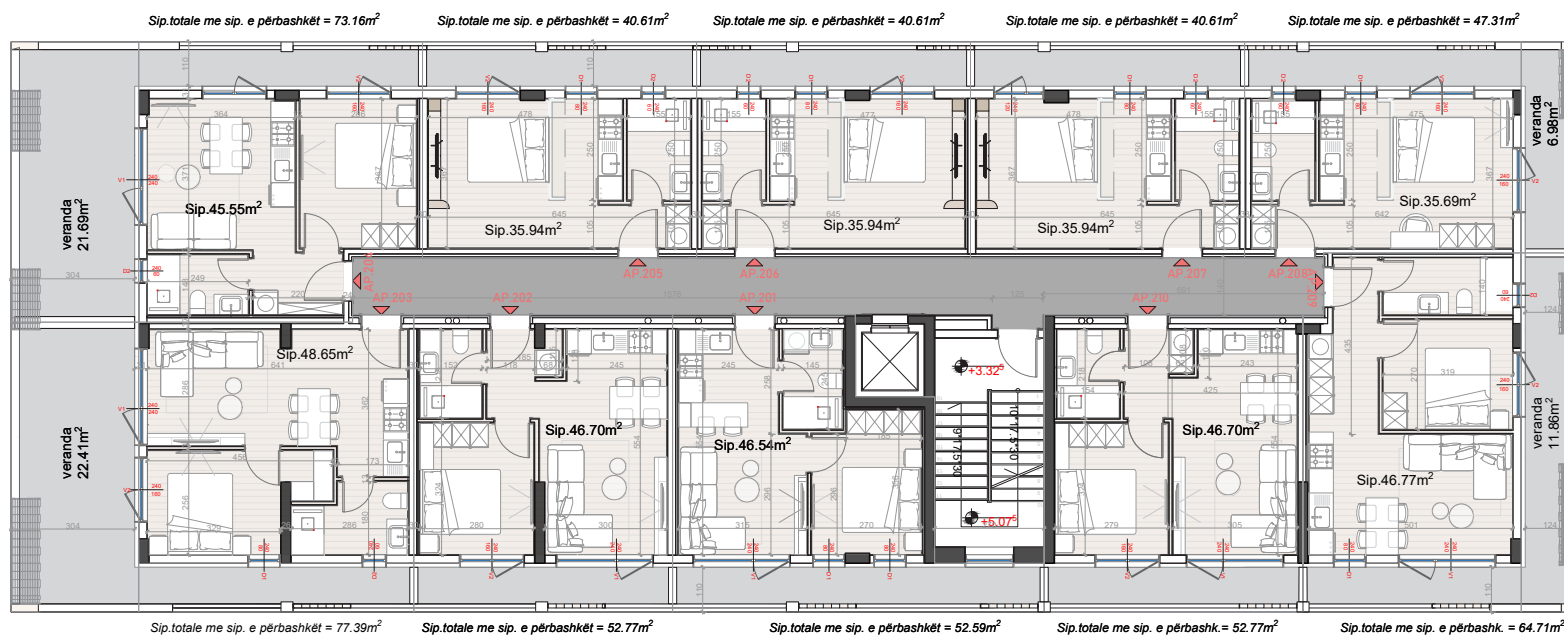

4 Studio Apartments
6 [1+1] Apartments

Total Area 542.57 m²



Disclaimer

1. All room dimensions are in metric and measured to structural elements and exclude wall finishes and constructor tolerances. 2. All dimensions have been provided by our consultant architects. 3. All materials, dimensions, features and amenities are approximate at the time of printing. 4. Actual area may vary from stated area and unit direction may vary from stated area and unit direction may vary from unit to unit. Drawings not to scale. The developer reserves the right to make revisions to the floor plans and features, materials, dimensions, drawings, and amenities mentioned in this brochure without notice.



1. All room dimensions are in metric and measured to structural elements and exclude wall finishes and constructor tolerances. 2. All dimensions have been provided by our consultant architects. 3. All materials, dimensions, features and amenities are approximate at the time of printing. 4. Actual area may vary from stated area and unit direction may vary from stated area and unit direction may vary from unit to unit. Drawings not to scale. The developer reserves the right to make revisions to the floor plans and features, materials, dimensions, drawings, and amenities mentioned in this brochure without notice.

1. All room dimensions are in metric and measured to structural elements and exclude wall finishes and constructor tolerances. 2. All dimensions have been provided by our consultant architects. 3. All materials, dimensions, features and amenities are approximate at the time of printing. 4. Actual area may vary from stated area and unit direction may vary from stated area and unit direction may vary from unit to unit. Drawings not to scale. The developer reserves the right to make revisions to the floor plans and features, materials, dimensions, drawings, and amenities mentioned in this brochure without notice.


Ostro

Ostro F203 [1+1] Apartment

P6
First Floor

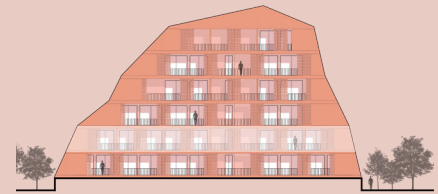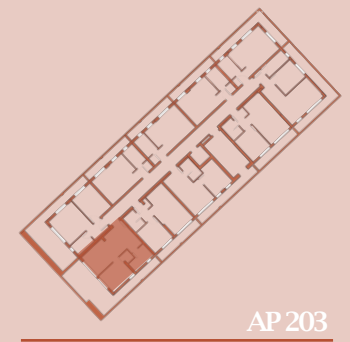

Net Area	48.65 m ²
Terrace Area	22.41 m ²
Common Area	6.33 m ²
Total Area	77.39 m ²

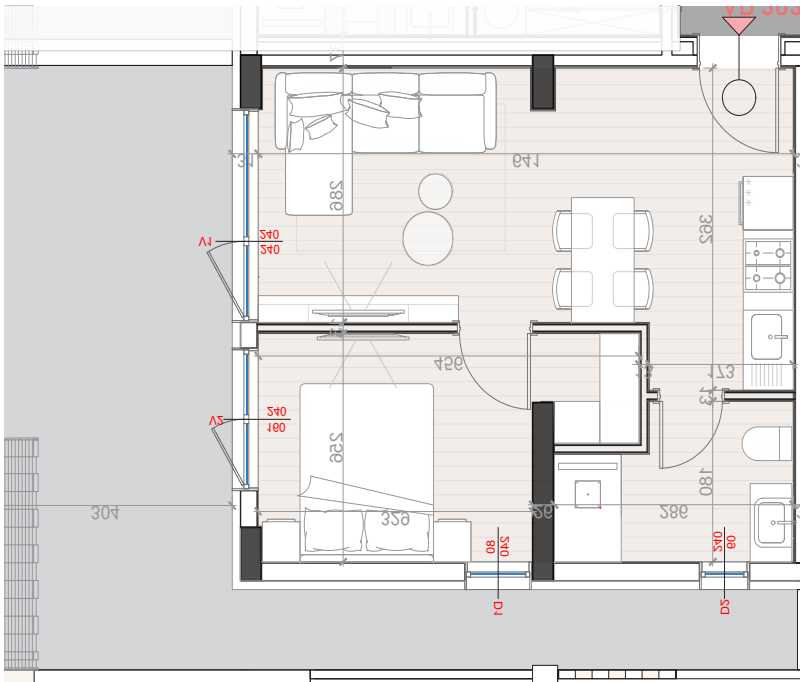


Disclaimer

1. All room dimensions are in metric and measured to structural elements and exclude wall finishes and constructor tolerances. 2. All dimensions have been provided by our consultant architects. 3. All materials, dimensions, features and amenities are approximate at the time of printing. 4. Actual area may vary from stated area and unit direction may vary from stated area and unit direction may vary from unit to unit. Drawings not to scale. The developer reserves the right to make revisions to the floor plans and features, materials, dimensions, drawings, and amenities mentioned in this brochure without notice.


Ostro

Ostro F204 [1+1] Apartment

P6
First Floor

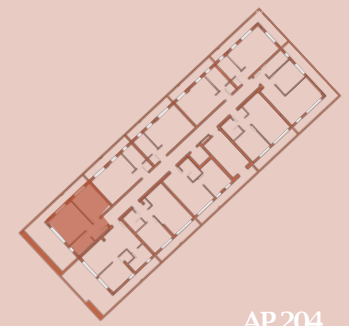

AP 204

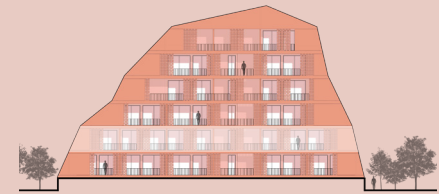


Net Area 45.55 m²

Terrace Area 21.69 m²

Common Area 5.93 m²

Total Area 73.17 m²



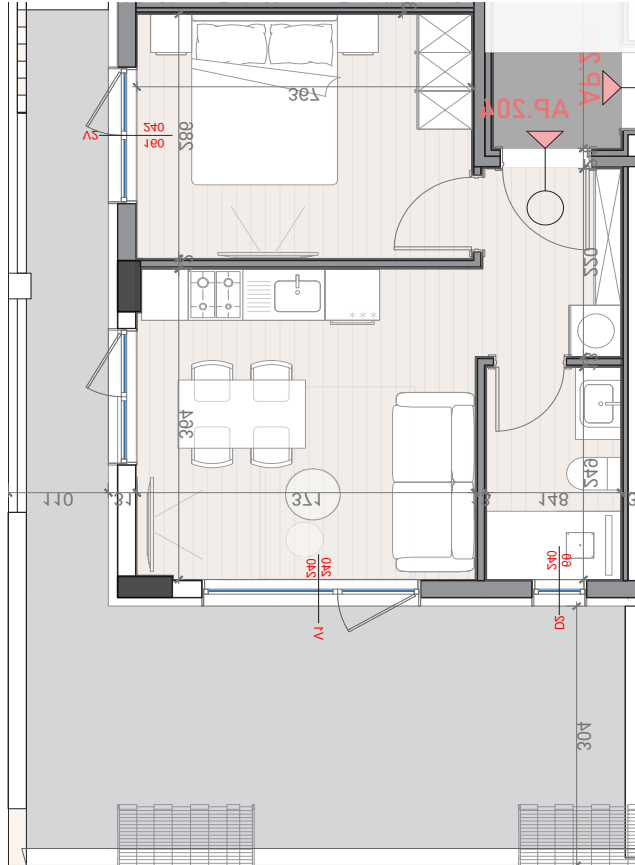


Disclaimer
1. All room dimensions are in metric and measured to structural elements and exclude wall finishes and constructor tolerances. 2. All dimensions have been provided by our consultant architects. 3. All materials, dimensions, features and amenities are approximate at the time of printing. 4. Actual area may vary from stated area and unit direction may vary from stated area and unit direction may vary from unit to unit. Drawings not to scale. The developer reserves the right to make revisions to the floor plans and features, materials, dimensions, drawings, and amenities mentioned in this brochure without notice.

Ostro

Ostro F205 Studio Apartment

P6
First Floor

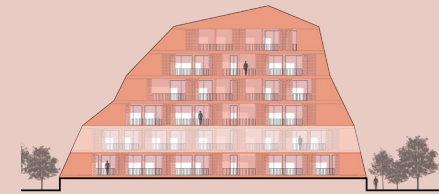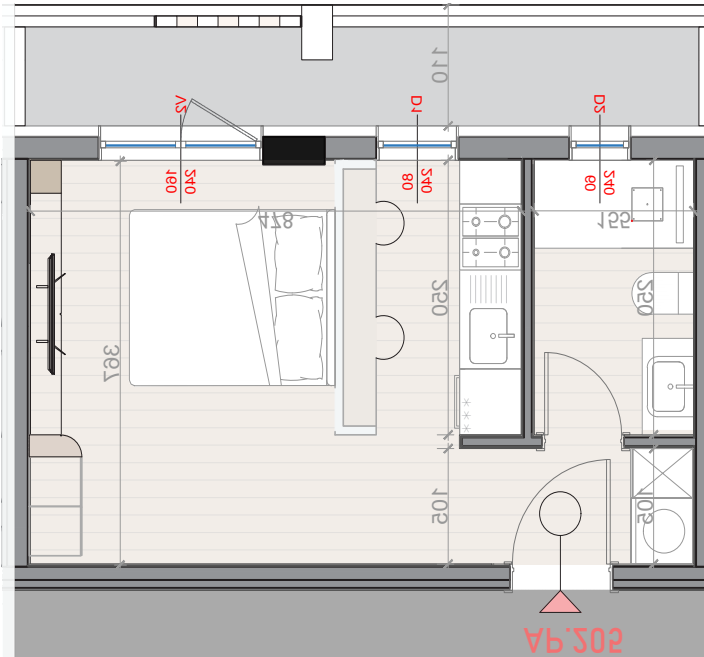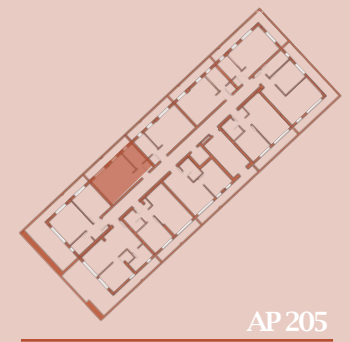

Net Area 35.94 m²
Common Area 4.68 m²
Total Area 40.62 m²






Disclaimer
1. All room dimensions are in metric and measured to structural elements and exclude wall finishes and constructor tolerances. 2. All dimensions have been provided by our consultant architects. 3. All materials, dimensions, features and amenities are approximate at the time of printing. 4. Actual area may vary from stated area and unit direction may vary from unit to unit. Drawings not to scale. The developer reserves the right to make revisions to the floor plans and features, materials, dimensions, drawings, and amenities mentioned in this brochure without notice.

Disclaimer
1. All room dimensions are in metric and measured to structural elements and exclude wall finishes and constructor tolerances. 2. All dimensions have been provided by our consultant architects. 3. All materials, dimensions, features and amenities are approximate at the time of printing. 4. Actual area may vary from stated area and unit direction may vary from stated area and unit direction may vary from unit to unit. Drawings not to scale. The developer reserves the right to make revisions to the floor plans and features, materials, dimensions, drawings, and amenities mentioned in this brochure without notice.

Ostro

Ostro F207 Studio Apartment

P6
First Floor

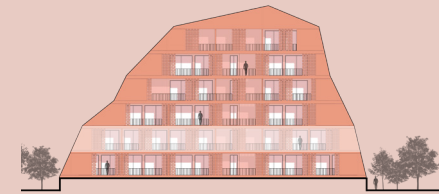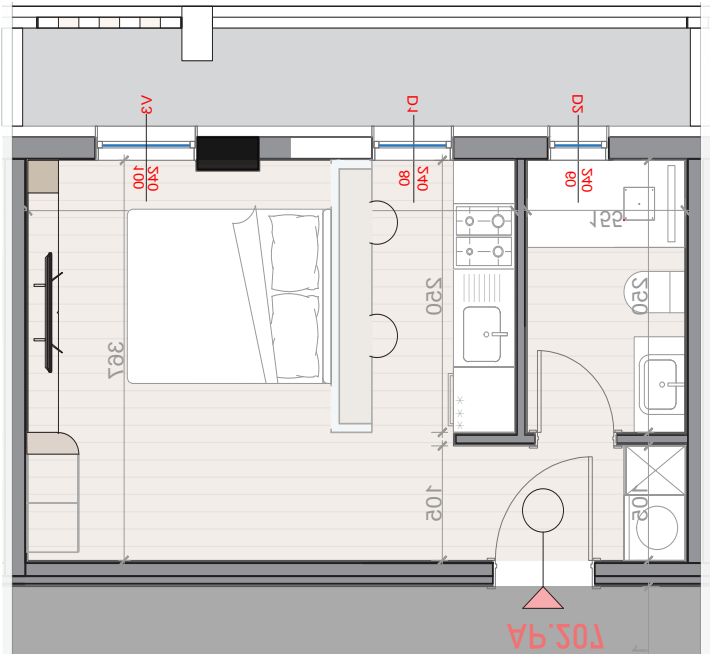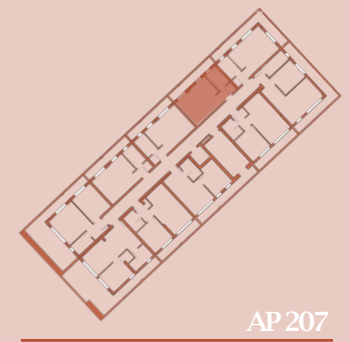

Net Area 35.94 m²
Common Area 4.68 m²
Total Area 40.62 m²




Disclaimer
1. All room dimensions are in metric and measured to structural elements and exclude wall finishes and constructor tolerances. 2. All dimensions have been provided by our consultant architects. 3. All materials, dimensions, features and amenities are approximate at the time of printing. 4. Actual area may vary from stated area and unit direction may vary from unit to unit. Drawings not to scale. The developer reserves the right to make revisions to the floor plans and features, materials, dimensions, drawings, and amenities mentioned in this brochure without notice.



Ostro

Ostro F209 [1+1] Apartment

P6
First Floor

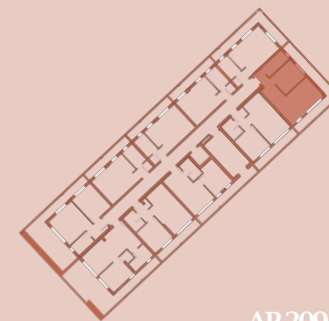

AP 209

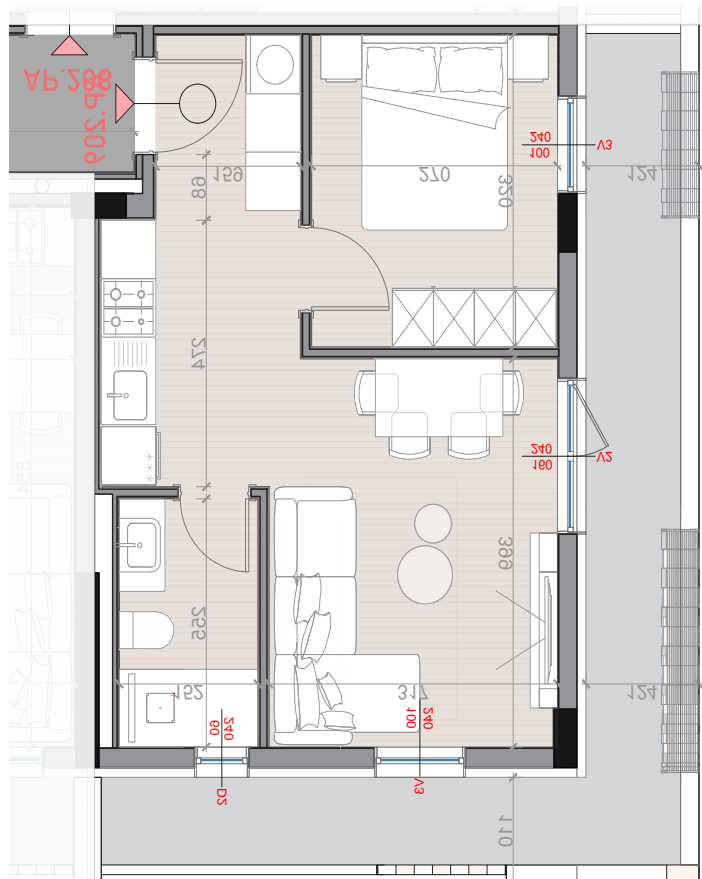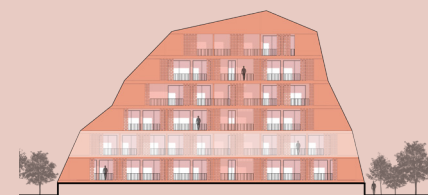

Net Area 46.77 m²

Terrace Area 11.86 m²

Common Area 6.08 m²

Total Area 64.71 m²





Disclaimer
1. All room dimensions are in metric and measured to structural elements and exclude wall finishes and constructor tolerances. 2. All dimensions have been provided by our consultant architects. 3. All materials, dimensions, features and amenities are approximate at the time of printing. 4. Actual area may vary from stated area and unit direction may vary from stated area and unit direction may vary from unit to unit. Drawings not to scale. The developer reserves the right to make revisions to the floor plans and features, materials, dimensions, drawings, and amenities mentioned in this brochure without notice.


Ostro

Ostro F210 [1+1] Apartment

P6
First Floor

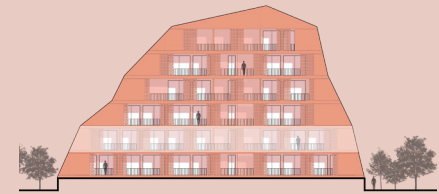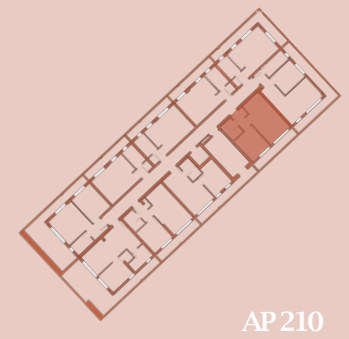

Net Area 46.70 m²
Common Area 6.07 m²
Total Area 52.77 m²

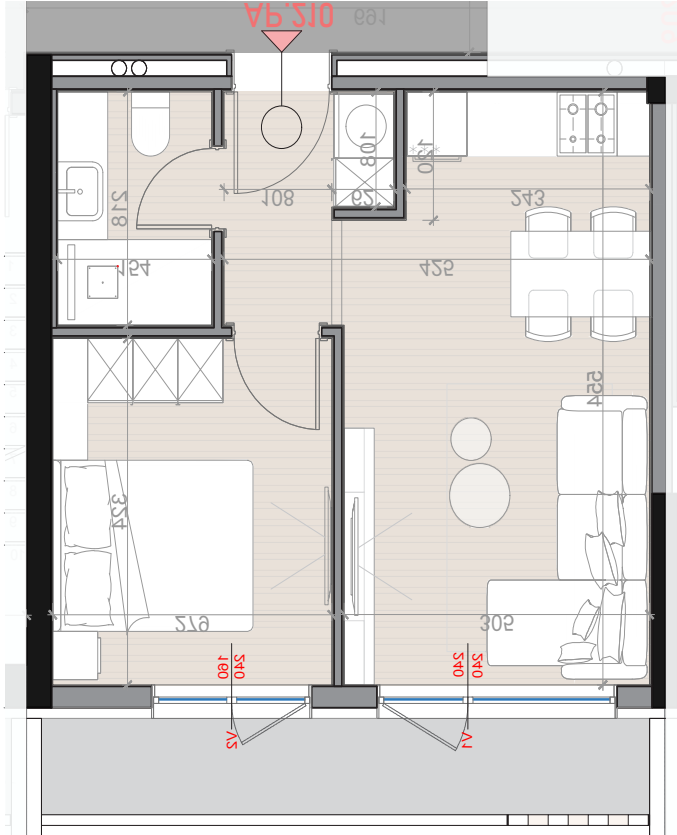

Disclaimer
1. All room dimensions are in metric and measured to structural elements and exclude wall finishes and constructor tolerances. 2. All dimensions have been provided by our consultant architects. 3. All materials, dimensions, features and amenities are approximate at the time of printing. 4. Actual area may vary from stated area and unit direction may vary from stated area and unit direction may vary from unit to unit. Drawings not to scale. The developer reserves the right to make revisions to the floor plans and features, materials, dimensions, drawings, and amenities mentioned in this brochure without notice.

Disclaimer
1. All room dimensions are in metric and measured to structural elements and exclude wall finishes and constructor tolerances. 2. All dimensions have been provided by our consultant architects. 3. All materials, dimensions, features and amenities are approximate at the time of printing. 4. Actual area may vary from stated area and unit direction may vary from stated area and unit direction may vary from unit to unit. Drawings not to scale. The developer reserves the right to make revisions to the floor plans and features, materials, dimensions, drawings, and amenities mentioned in this brochure without notice.



Ostro

Ostro F301 [1+1] Apartment

P6 Second Floor



AP 301

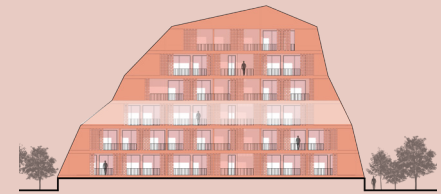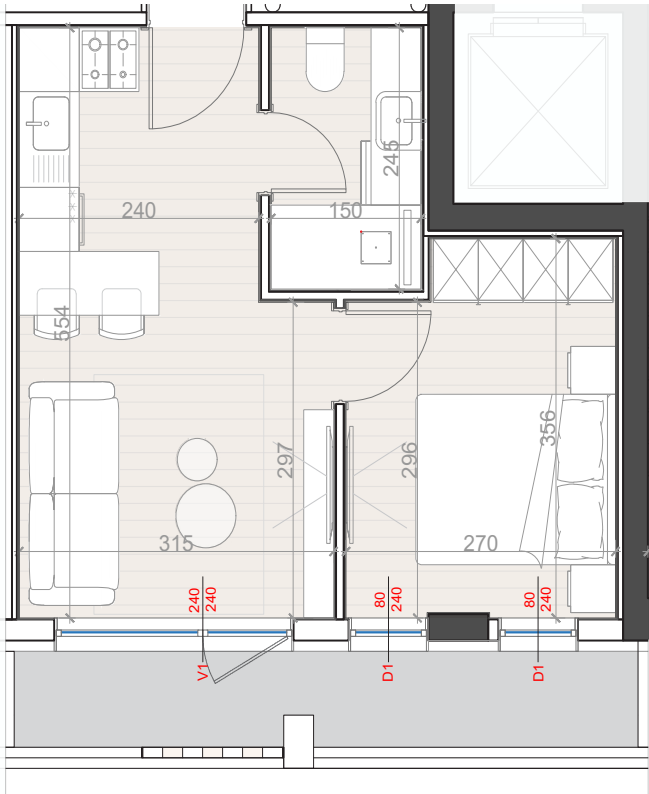

Net Area 43.30 m²
Common Area 5.63 m²
Total Area 48.93 m²



Disclaimer
1. All room dimensions are in metric and measured to structural elements and exclude wall finishes and constructor tolerances. 2. All dimensions have been provided by our consultant architects. 3. All materials, dimensions, features and amenities are approximate at the time of printing. 4. Actual area may vary from stated area and unit direction may vary from stated area and unit direction may vary from unit to unit. Drawings not to scale. The developer reserves the right to make revisions to the floor plans and features, materials, dimensions, drawings, and amenities mentioned in this brochure without notice.



Ostro

Ostro F302 [2+1] Apartment

P6
Second Floor



AP 302

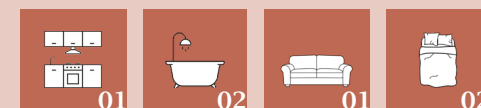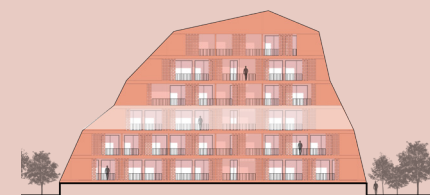


Net Area 70.99 m²

Terrace Area 34.76 m²

Common Area 9.23 m²



Total Area 114.98 m²

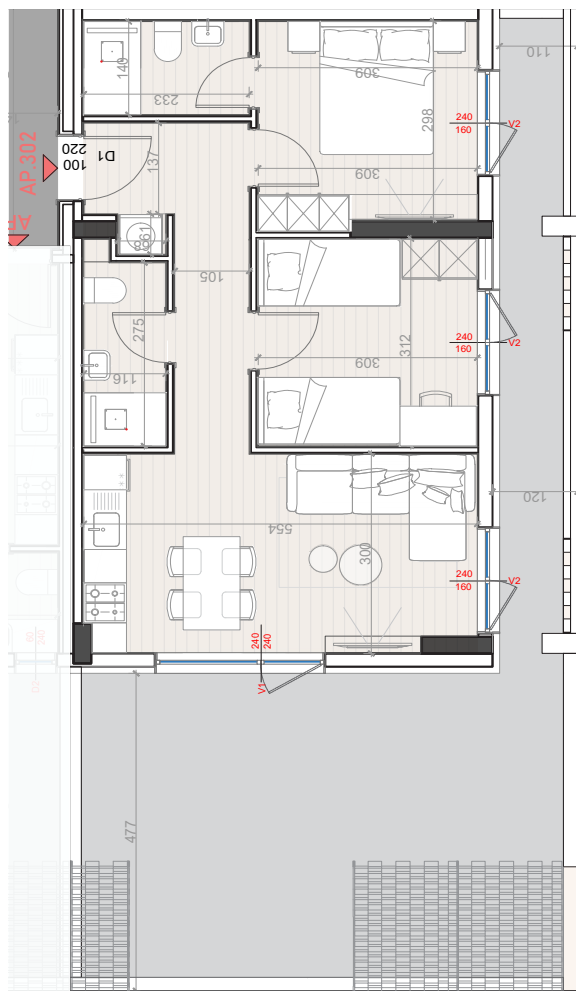


Ostro

Ostro F303 [1+1] Apartment

P6
Second Floor

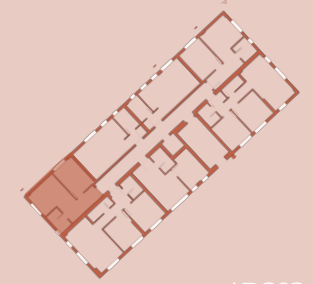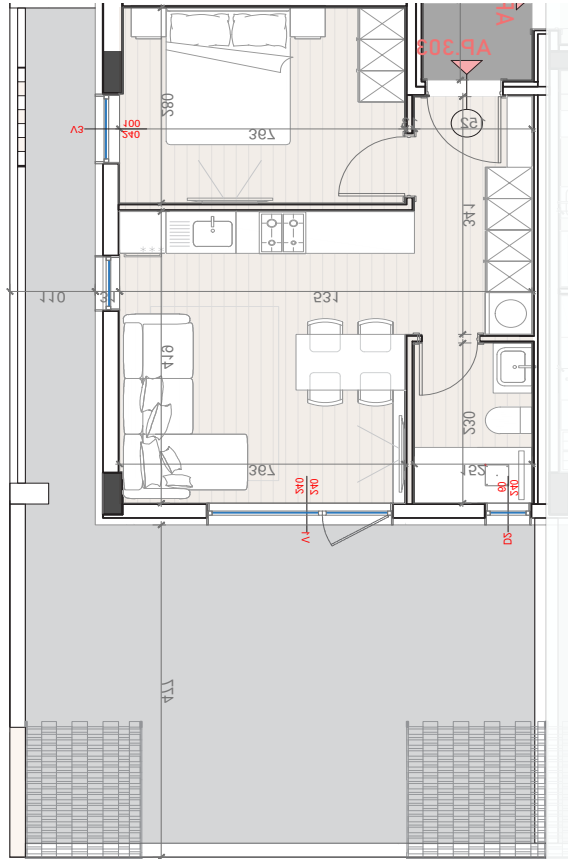

AP 303

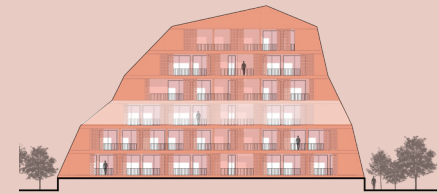

Net Area	49.77 m ²
Terrace Area	33.64 m ²
Common Area	6.47 m ²
Total Area	89.88 m ²




Disclaimer
1. All room dimensions are in metric and measured to structural elements and exclude wall finishes and constructor tolerances. 2. All dimensions have been provided by our consultant architects. 3. All materials, dimensions, features and amenities are approximate at the time of printing. 4. Actual area may vary from stated area and unit direction may vary from stated area and unit direction may vary from unit to unit. Drawings not to scale. The developer reserves the right to make revisions to the floor plans and features, materials, dimensions, drawings, and amenities mentioned in this brochure without notice.



Ostro

Ostro F304 Studio Apartment

P6 Second Floor

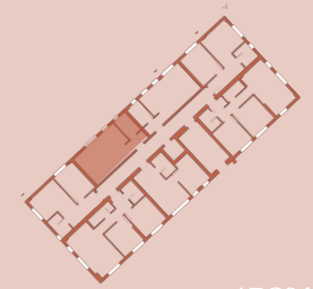

AP 304

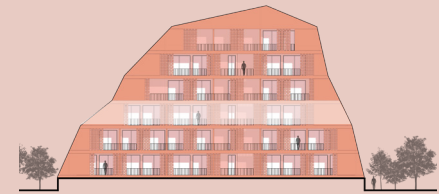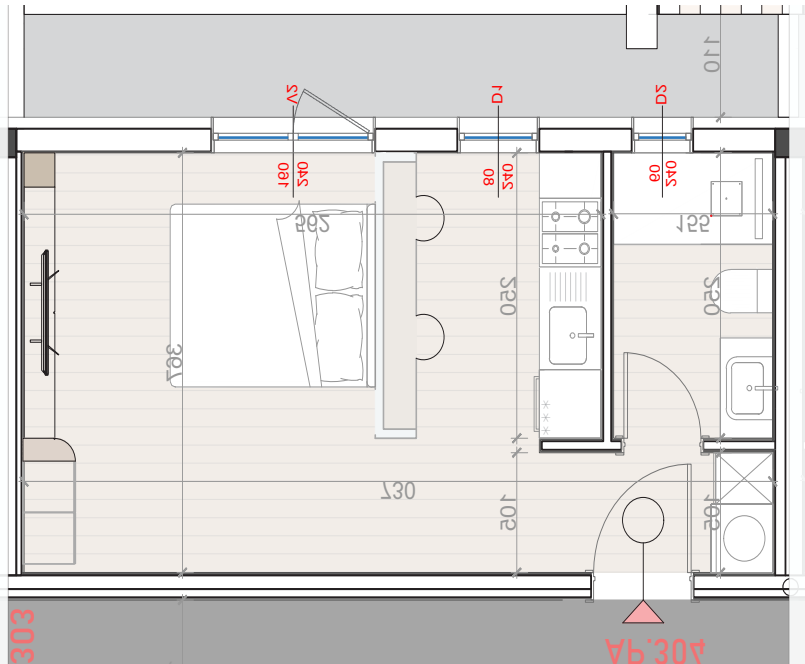

Net Area 36.00 m²

Common Area 4.68 m²

Total Area 40.68 m²




Disclaimer

1. All room dimensions are in metric and measured to structural elements and exclude wall finishes and constructor tolerances. 2. All dimensions have been provided by our consultant architects. 3. All materials, dimensions, features and amenities are approximate at the time of printing. 4. Actual area may vary from stated area and unit direction may vary from unit to unit. Drawings not to scale. The developer reserves the right to make revisions to the floor plans and features, materials, dimensions, drawings, and amenities mentioned in this brochure without notice.



Ostro

Ostro F305 Studio Apartment

P6 Second Floor

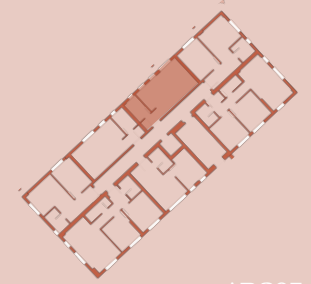

AP 305

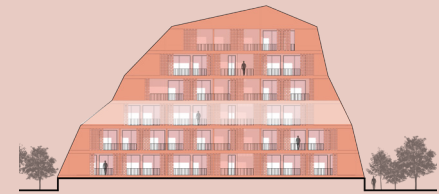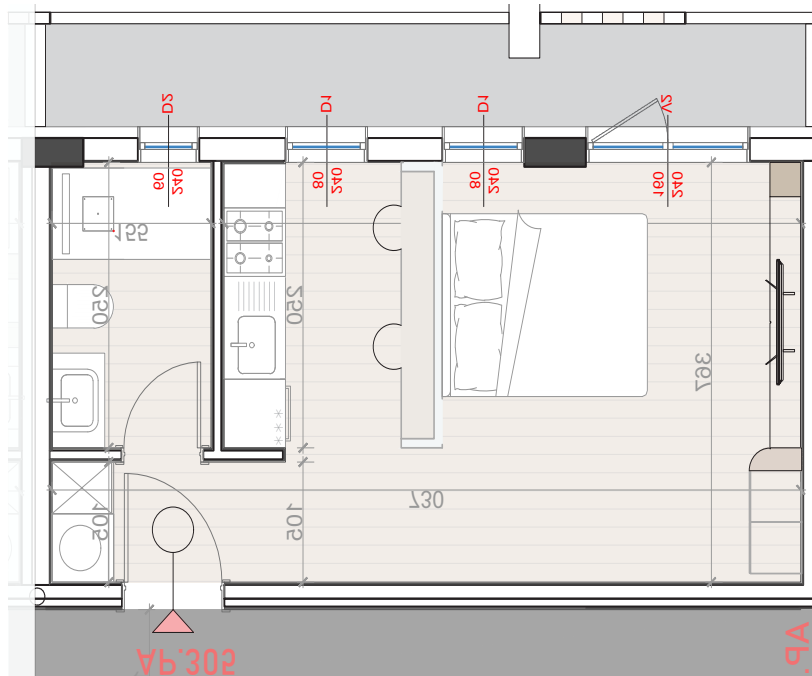

Net Area 36.00 m²

Common Area 4.68 m²

Total Area 40.68 m²



Disclaimer
1. All room dimensions are in metric and measured to structural elements and exclude wall finishes and constructor tolerances. 2. All dimensions have been provided by our consultant architects. 3. All materials, dimensions, features and amenities are approximate at the time of printing. 4. Actual area may vary from stated area and unit direction may vary from unit to unit. Drawings not to scale. The developer reserves the right to make revisions to the floor plans and features, materials, dimensions, drawings, and amenities mentioned in this brochure without notice.


Ostro

Ostro F306 [1+1] Apartment

P6 Second Floor



AP 306

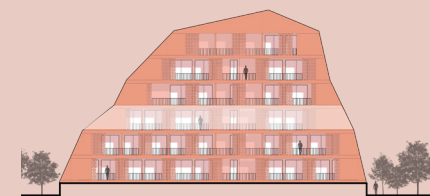


Net Area 51.14 m²

Terrace Area 18.57 m²

Common Area 6.65 m²

Total Area 76.36 m²

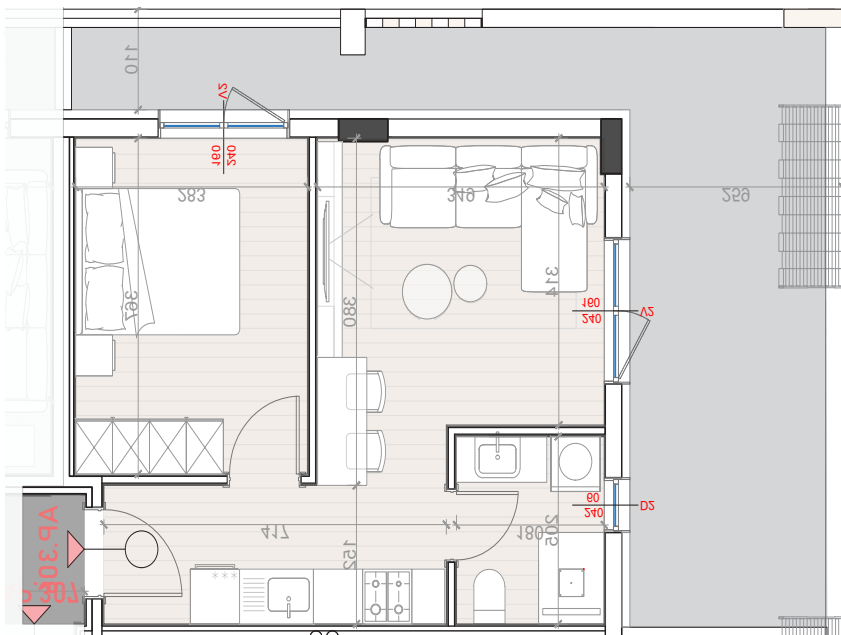

Disclaimer
1. All room dimensions are in metric and measured to structural elements and exclude wall finishes and constructor tolerances. 2. All dimensions have been provided by our consultant architects. 3. All materials, dimensions, features and amenities are approximate at the time of printing. 4. Actual area may vary from stated area and unit direction may vary from unit to unit. Drawings not to scale. The developer reserves the right to make revisions to the floor plans and features, materials, dimensions, drawings, and amenities mentioned in this brochure without notice.



Ostro

Ostro F307 [2+1] Apartment

P6 Second Floor



AP 307

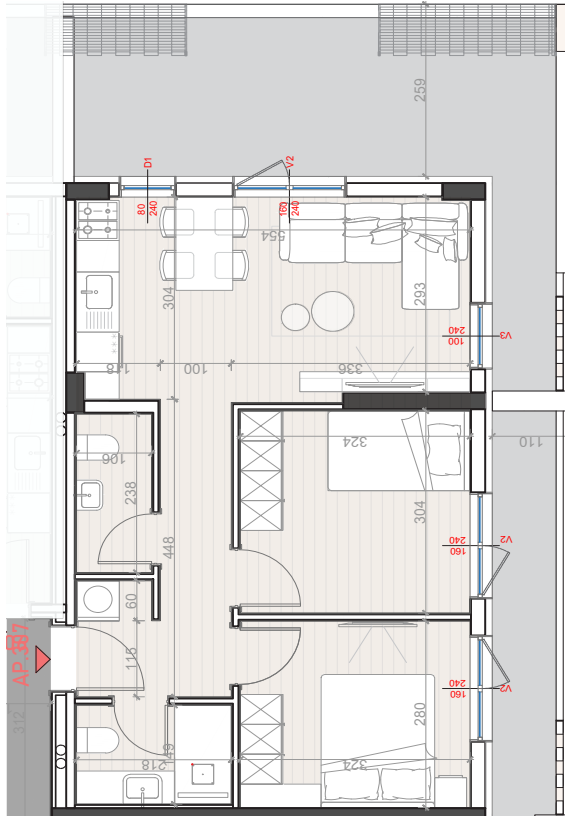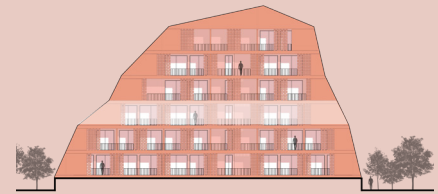

Net Area	72.72 m ²
Terrace Area	19.19 m ²
Common Area	9.46 m ²
Total Area	101.37 m ²



Disclaimer
1. All room dimensions are in metric and measured to structural elements and exclude wall finishes and constructor tolerances. 2. All dimensions have been provided by our consultant architects. 3. All materials, dimensions, features and amenities are approximate at the time of printing. 4. Actual area may vary from stated area and unit direction may vary from stated area and unit direction may vary from unit to unit. Drawings not to scale. The developer reserves the right to make revisions to the floor plans and features, materials, dimensions, drawings, and amenities mentioned in this brochure without notice.





Ostro F400 General Info

P6 Third Floor



SC 1:100

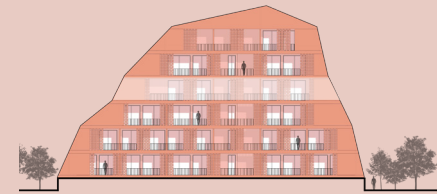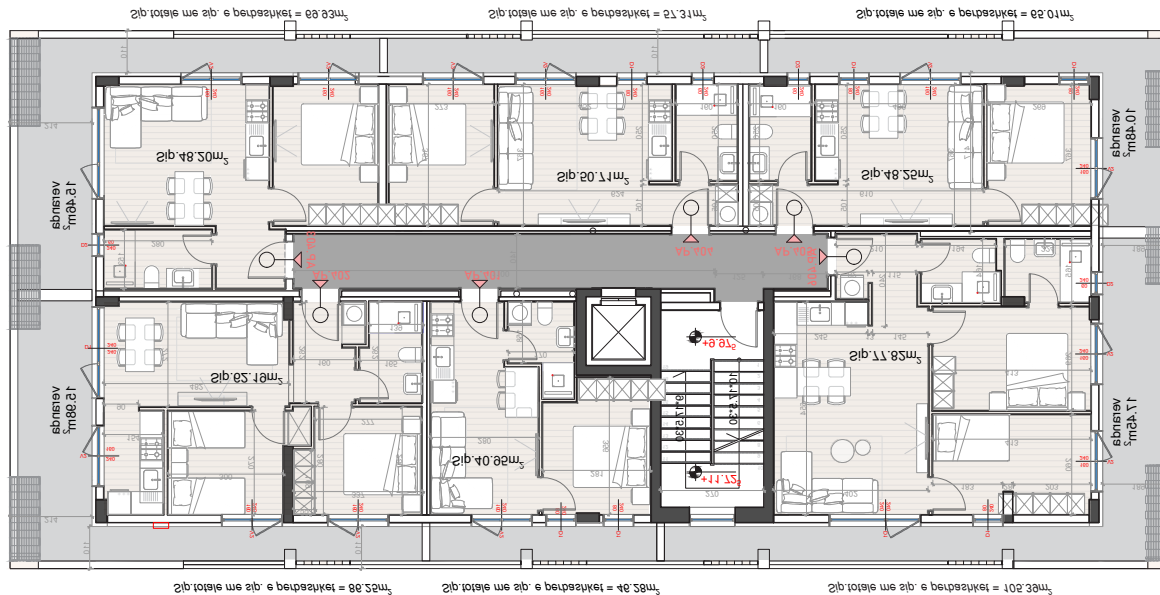

4 [1+1] Apartments

2 [2+1] Apartments

Total Area 430.16 m²



Disclaimer
1. All room dimensions are in metric and measured to structural elements and exclude wall finishes and constructor tolerances. 2. All dimensions have been provided by our consultant architects. 3. All materials, dimensions, features and amenities are approximate at the time of printing. 4. Actual area may vary from stated area and unit direction may vary from stated area and unit direction may vary from unit to unit. Drawings not to scale. The developer reserves the right to make revisions to the floor plans and features, materials, dimensions, drawings, and amenities mentioned in this brochure without notice.

Disclaimer
1. All room dimensions are in metric and measured to structural elements and exclude wall finishes and constructor tolerances. 2. All dimensions have been provided by our consultant architects. 3. All materials, dimensions, features and amenities are approximate at the time of printing. 4. Actual area may vary from stated area and unit direction may vary from stated area and unit direction may vary from unit to unit. Drawings not to scale. The developer reserves the right to make revisions to the floor plans and features, materials, dimensions, drawings, and amenities mentioned in this brochure without notice.



Ostro

Ostro F402 [2+1] Apartment

P6
Third Floor



AP 402

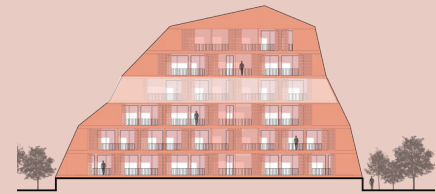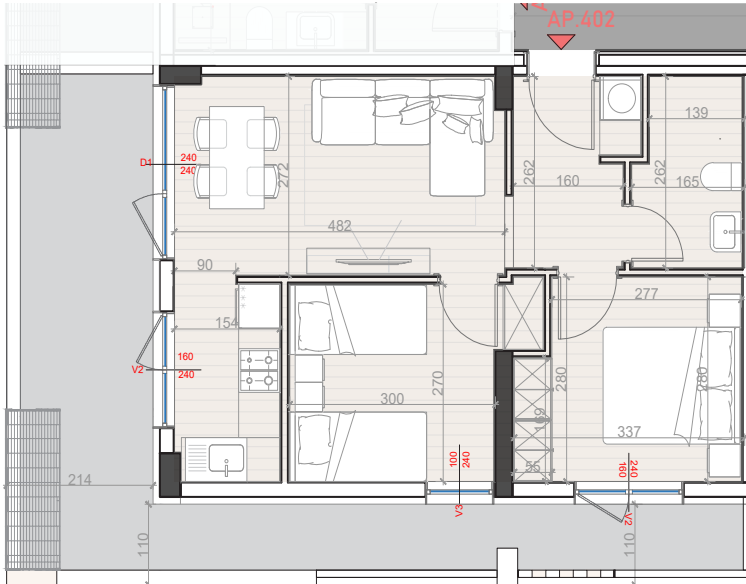

Net Area	62.19 m ²
Terrace Area	15.98 m ²
Common Area	8.08 m ²
Total Area	86.25 m ²



Disclaimer

1. All room dimensions are in metric and measured to structural elements and exclude wall finishes and constructor tolerances. 2. All dimensions have been provided by our consultant architects. 3. All materials, dimensions, features and amenities are approximate at the time of printing. 4. Actual area may vary from stated area and unit direction may vary from stated area and unit direction may vary from unit to unit. Drawings not to scale. The developer reserves the right to make revisions to the floor plans and features, materials, dimensions, drawings, and amenities mentioned in this brochure without notice.


Ostro

Ostro F403
[1+1] Apartment


P6
Third Floor



AP 403

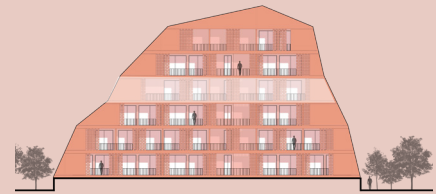

Net Area 48.20 m²
Terrace Area 15.46 m²
Common Area 6.27 m²
Total Area 69.93 m²

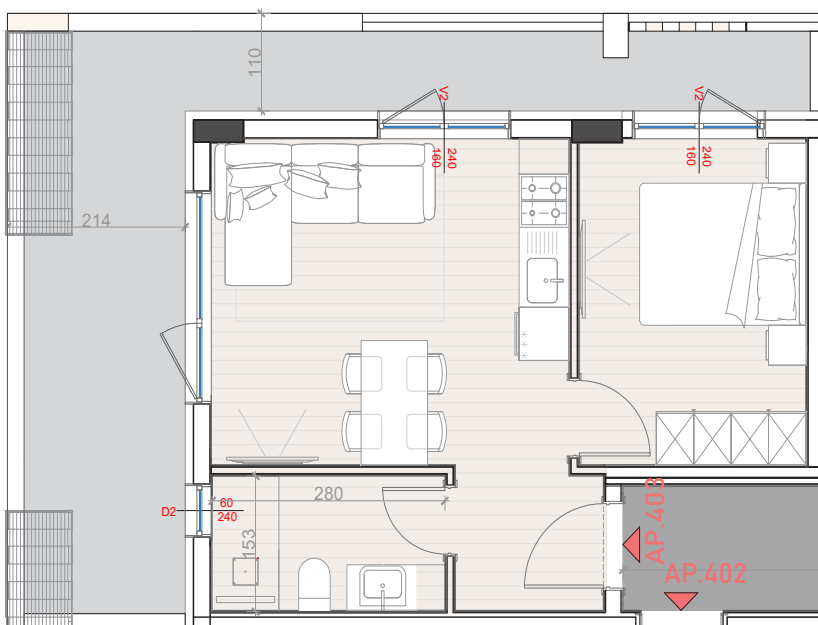


Disclaimer
1. All room dimensions are in metric and measured to structural elements and exclude wall finishes and constructor tolerances. 2. All dimensions have been provided by our consultant architects. 3. All materials, dimensions, features and amenities are approximate at the time of printing. 4. Actual area may vary from stated area and unit direction may vary from unit to unit. Drawings not to scale. The developer reserves the right to make revisions to the floor plans and features, materials, dimensions, drawings, and amenities mentioned in this brochure without notice.



Ostro

Ostro F404 [1+1] Apartment

P6
Third Floor

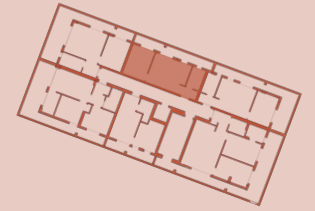

AP 404

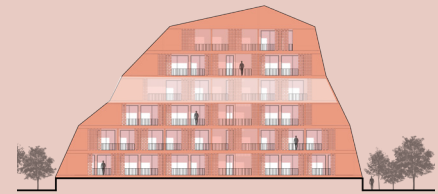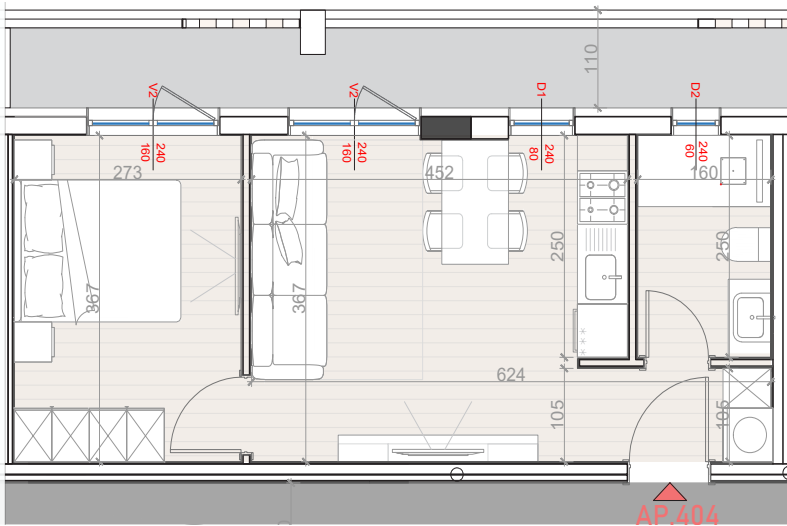

Net Area 50.71 m²

Common Area 6.60 m²

Total Area 57.31 m²

Disclaimer

1. All room dimensions are in metric and measured to structural elements and exclude wall finishes and constructor tolerances. 2. All dimensions have been provided by our consultant architects. 3. All materials, dimensions, features and amenities are approximate at the time of printing. 4. Actual area may vary from stated area and unit direction may vary from stated area and unit direction may vary from unit to unit. Drawings not to scale. The developer reserves the right to make revisions to the floor plans and features, materials, dimensions, drawings, and amenities mentioned in this brochure without notice.




Ostro

Ostro F405 [1+1] Apartment

P6
Third Floor



AP 405

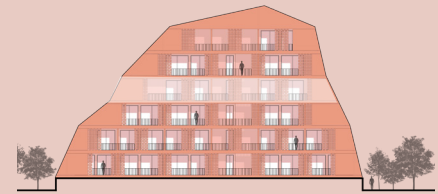


Net Area 48.25 m²

Terrace Area 10.48 m²

Common Area 6.28 m²

Total Area 65.01 m²

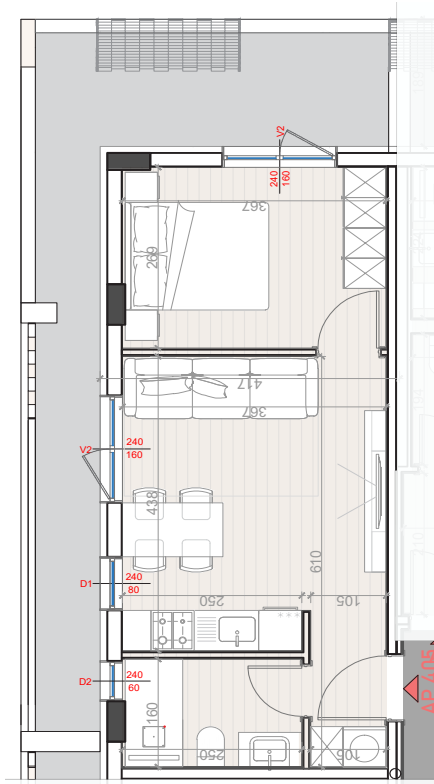


Disclaimer
1. All room dimensions are in metric and measured to structural elements and exclude wall finishes and constructor tolerances. 2. All dimensions have been provided by our consultant architects. 3. All materials, dimensions, features and amenities are approximate at the time of printing. 4. Actual area may vary from stated area and unit direction may vary from stated area and unit direction may vary from unit to unit. Drawings not to scale. The developer reserves the right to make revisions to the floor plans and features, materials, dimensions, drawings, and amenities mentioned in this brochure without notice.


Ostro

Ostro F406 [2+1] Apartment

P6
Third Floor

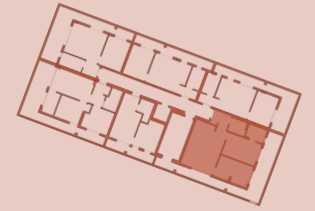

AP 405

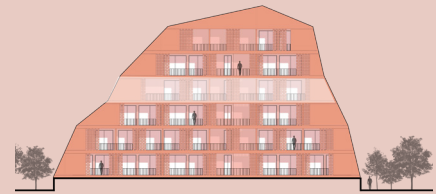

Net Area 77.82 m²

Terrace Area 17.45 m²

Common Area 10.12 m²

Total Area 105.39 m²



Disclaimer

1. All room dimensions are in metric and measured to structural elements and exclude wall finishes and constructor tolerances. 2. All dimensions have been provided by our consultant architects. 3. All materials, dimensions, features and amenities are approximate at the time of printing. 4. Actual area may vary from stated area and unit direction may vary from stated area and unit direction may vary from unit to unit. Drawings not to scale. The developer reserves the right to make revisions to the floor plans and features, materials, dimensions, drawings, and amenities mentioned in this brochure without notice.





Ostro F500 General Info

P2 Fourth Floor



SC 1:100

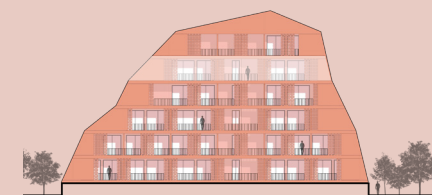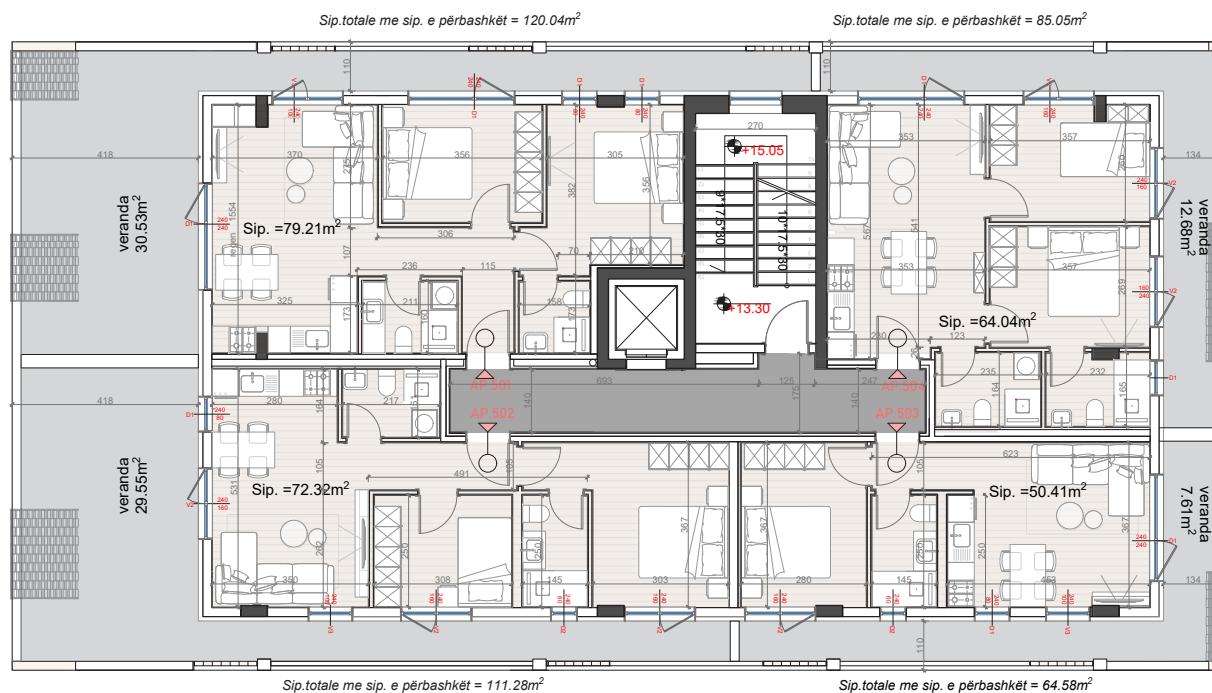

1 [1+1] Apartments

3 [2+1] Apartments

Total Area 380.95 m²




Disclaimer

1. All room dimensions are in metric and measured to structural elements and exclude wall finishes and constructor tolerances. 2. All dimensions have been provided by our consultant architects. 3. All materials, dimensions, features and amenities are approximate at the time of printing. 4. Actual area may vary from stated area and unit direction may vary from stated area and unit direction may vary from unit to unit. Drawings not to scale. The developer reserves the right to make revisions to the floor plans and features, materials, dimensions, drawings, and amenities mentioned in this brochure without notice.


Ostro

Ostro F501 [2+1] Apartment

P6 Fourth Floor

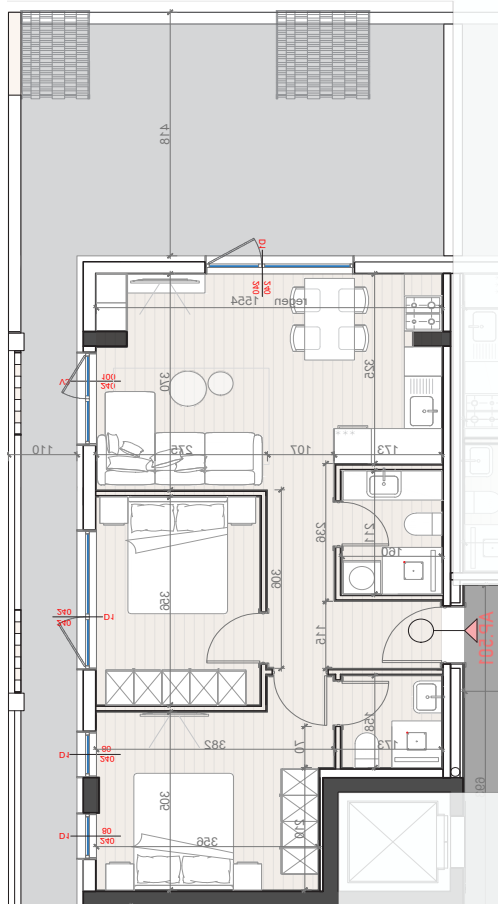

AP 501

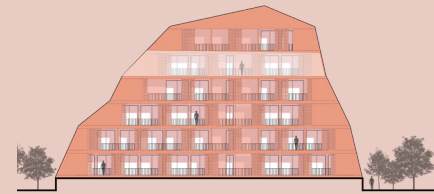

Net Area 79.21 m²

Terrace Area 30.53 m²

Common Area 10.30 m²

Total Area 120.04 m²




Disclaimer
1. All room dimensions are in metric and measured to structural elements and exclude wall finishes and constructor tolerances. 2. All dimensions have been provided by our consultant architects. 3. All materials, dimensions, features and amenities are approximate at the time of printing. 4. Actual area may vary from stated area and unit direction may vary from stated area and unit direction may vary from unit to unit. Drawings not to scale. The developer reserves the right to make revisions to the floor plans and features, materials, dimensions, drawings, and amenities mentioned in this brochure without notice.


Ostro

Ostro F502 [2+1] Apartment

P6
Fourth Floor

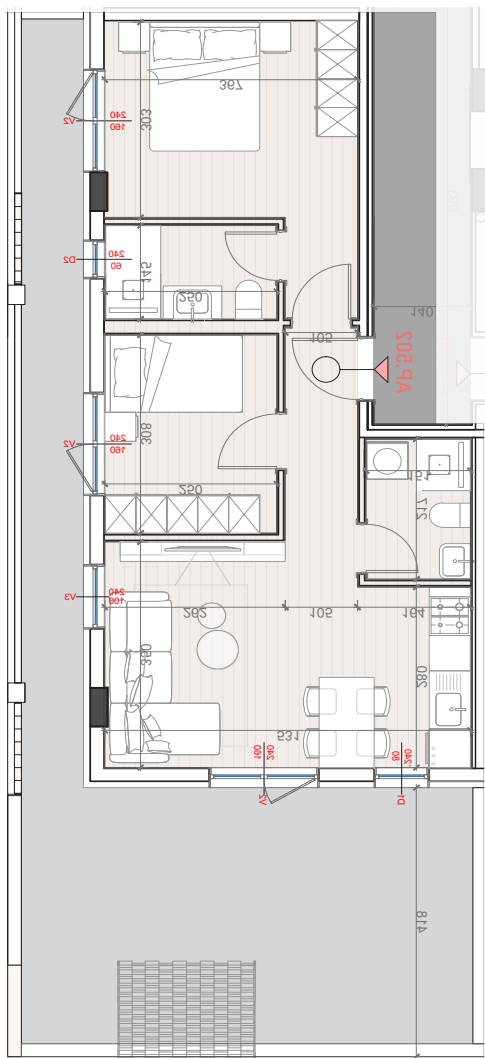

AP 502

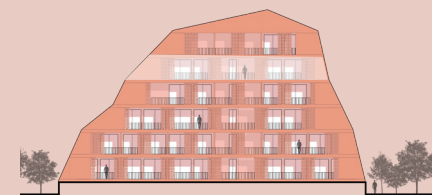

Net Area 72.32 m²

Terrace Area 29.55 m²

Common Area 9.41 m²

Total Area 111.28 m²



1. All room dimensions are in metric and measured to structural elements and exclude wall finishes and constructor tolerances. 2. All dimensions have been provided by our consultant architects. 3. All materials, dimensions, features and amenities are approximate at the time of printing. 4. Actual area may vary from stated area and unit direction may vary from stated area and unit direction may vary from unit to unit. Drawings not to scale. The developer reserves the right to make revisions to the floor plans and features, materials, dimensions, drawings, and amenities mentioned in this brochure without notice.


Ostro

Ostro F504 [1+1] Apartment


P6
Fourth Floor



AP 504

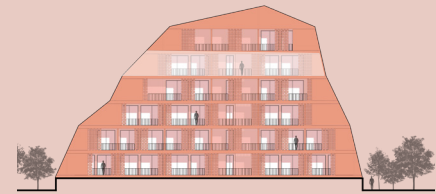

Net Area	64.04 m ²
Terrace Area	12.68 m ²
Common Area	8.33 m ²
Total Area	85.05 m ²

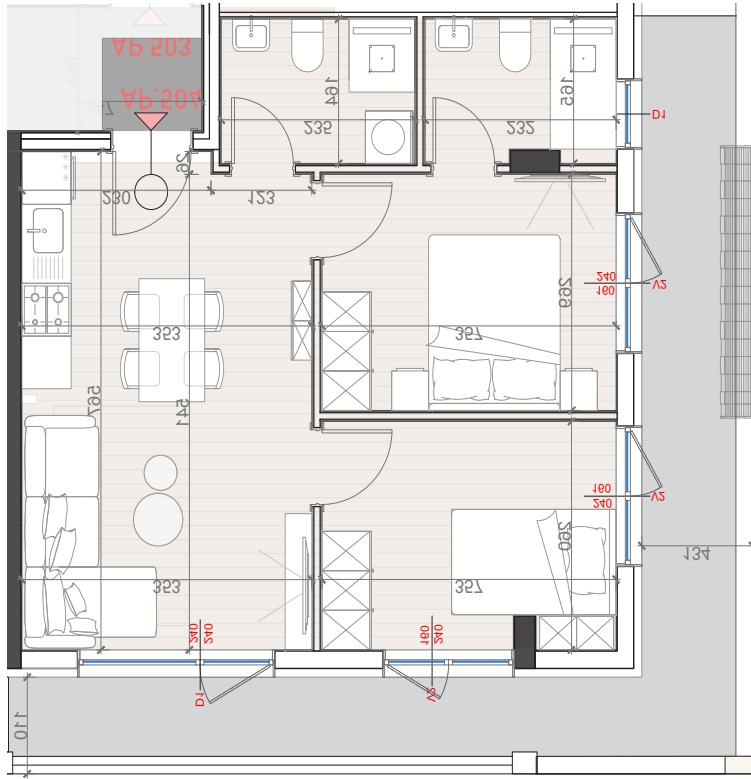

Disclaimer

1. All room dimensions are in metric and measured to structural elements and exclude wall finishes and constructor tolerances. 2. All dimensions have been provided by our consultant architects. 3. All materials, dimensions, features and amenities are approximate at the time of printing. 4. Actual area may vary from stated area and unit direction may vary from stated area and unit direction may vary from unit to unit. Drawings not to scale. The developer reserves the right to make revisions to the floor plans and features, materials, dimensions, drawings, and amenities mentioned in this brochure without notice.





Ostro F600 General Info

P6 Fifth Floor



SC 1:100

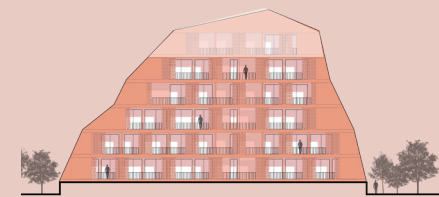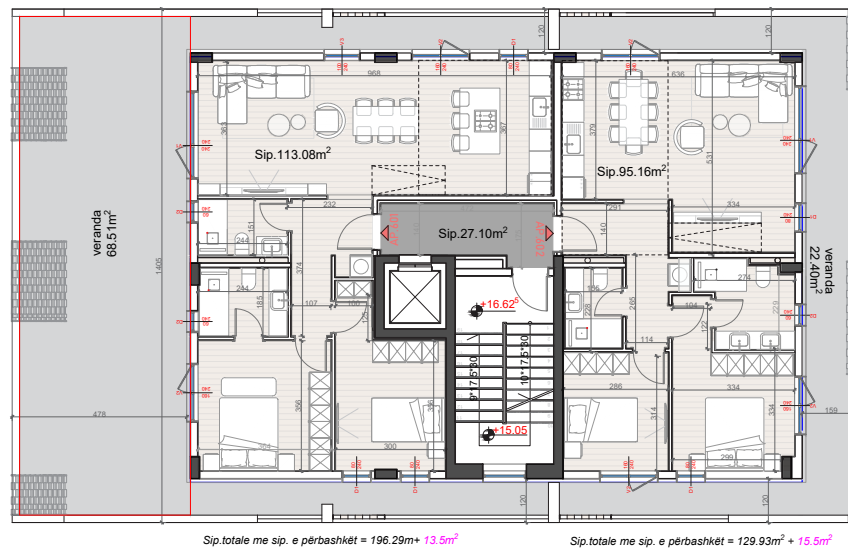

2 Sky Villas [2+1]




Total Area 326.23 m²




Disclaimer
1. All room dimensions are in metric and measured to structural elements and exclude wall finishes and constructor tolerances. 2. All dimensions have been provided by our consultant architects. 3. All materials, dimensions, features and amenities are approximate at the time of printing. 4. Actual area may vary from stated area and unit direction may vary from stated area and unit direction may vary from unit to unit. Drawings not to scale. The developer reserves the right to make revisions to the floor plans and features, materials, dimensions, drawings, and amenities mentioned in this brochure without notice.

P6

Fifth Floor

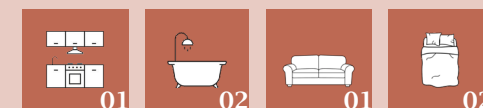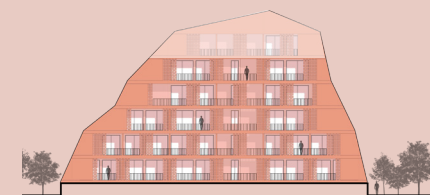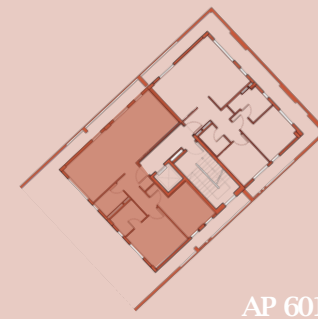

Total Area **196.30 m²**




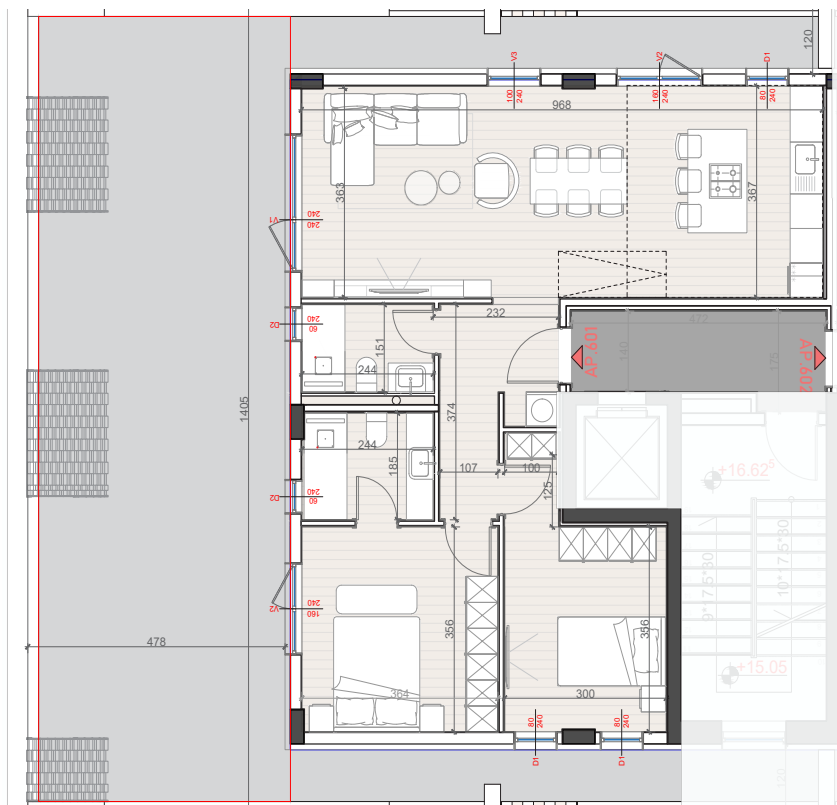


1. All room dimensions are in metric and measured to structural elements and exclude wall finishes and constructor tolerances. 2. All dimensions have been provided by our consultant architects. 3. All materials, dimensions, features and amenities are approximate at the time of printing. 4. Actual area may vary from stated area and unit direction may vary from stated area and unit direction may vary from unit to unit. Drawings not to scale. The developer reserves the right to make revisions to the floor plans and features, materials, dimensions, drawings, and amenities mentioned in this brochure without notice.

Ostro

Ostro F602 [2+1] Apartment

P6
Fifth Floor

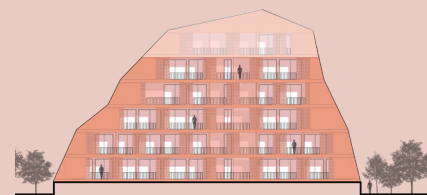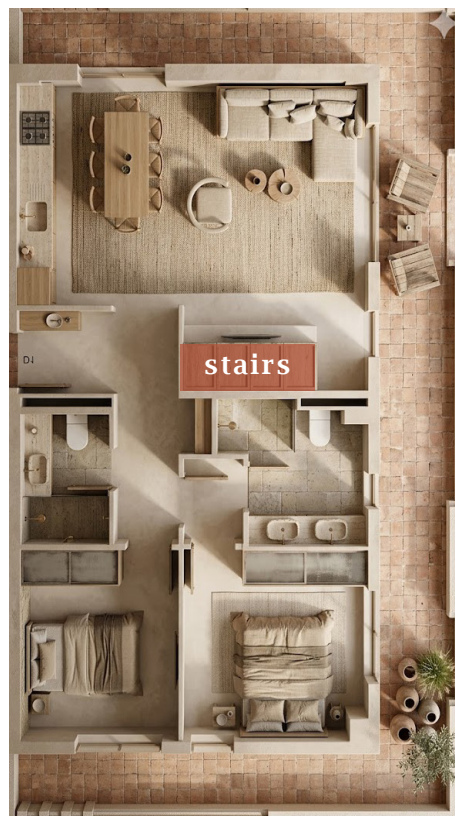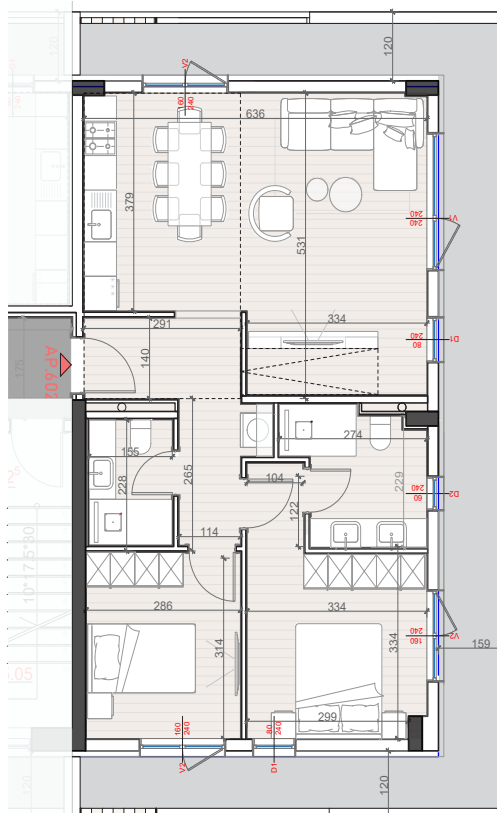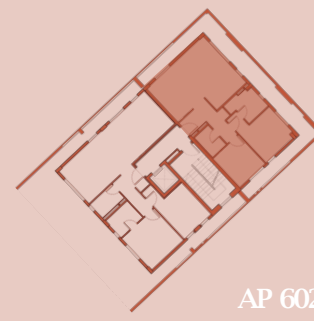

Net Area	95.15 m ²
Terrace Area	22.40 m ²
Common Area	12.38 m ²
Total Area	129.93 m ²

Disclaimer
1. All room dimensions are in metric and measured to structural elements and exclude wall finishes and constructor tolerances. 2. All dimensions have been provided by our consultant architects. 3. All materials, dimensions, features and amenities are approximate at the time of printing. 4. Actual area may vary from stated area and unit direction may vary from stated area and unit direction may vary from unit to unit. Drawings not to scale. The developer reserves the right to make revisions to the floor plans and features, materials, dimensions, drawings, and amenities mentioned in this brochure without notice.

